

MONUMENT RECORD  
State of Indiana - County of Monroe

Section: 34

Township: 8 North


Range: 2 West

Corner ID: VanBu O-23

**Monument Description & Remarks:** 1/2" Rebar with cap, "MUNDY LS 880014". Survey Sign 2ft above ground at pt. C

**References On File:** Mike Mundy survey, Jesner (1990), on file in Recorder Office cabinet C envelope 205 and Dustin Ballard survey, I-69 Section 4 Segment 8 (2011), on file in Recorder Office cabinet S2 envelope 45 and (IN2011008296)

RECOVERY TIE DRAWING  
Field Book 45 Page No. 58

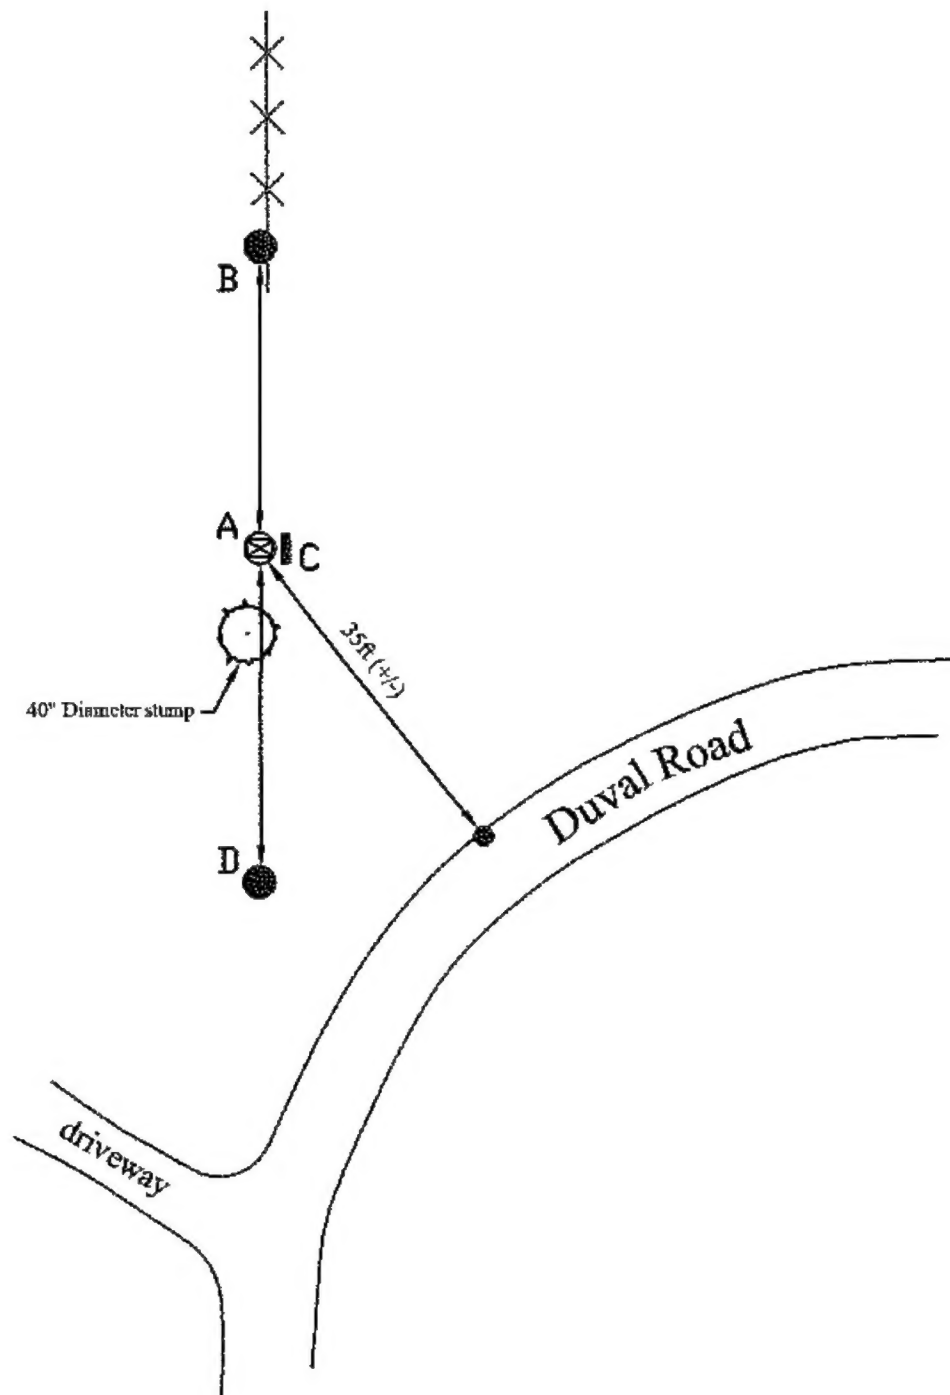

- A - 1/2" Rebar with cap
- B - N 04° E 25.00' to 1/2" Rebar cap
- C - S 80° E 0.83' to Survey Sign on 1/2" Rebar post
- D - S 04° W 29.34' to MAG nail in 12" power line pole

Not To Scale  
Compass Bearing Magnetic North

I, Kevin P. Enright, Monroe County Surveyor, hereby certify that this document was prepared under my direction in accordance with the provisions of section 36-2-12-11 of the Indiana Code; and the above data is given under my hand and seal this 8th day of July, 2011.




Administered by the Monroe County Surveyor Review Board

Date: 11-15-2011

**MONUMENT RECORD**

STATE OF INDIANA ~ COUNTY OF MONROE

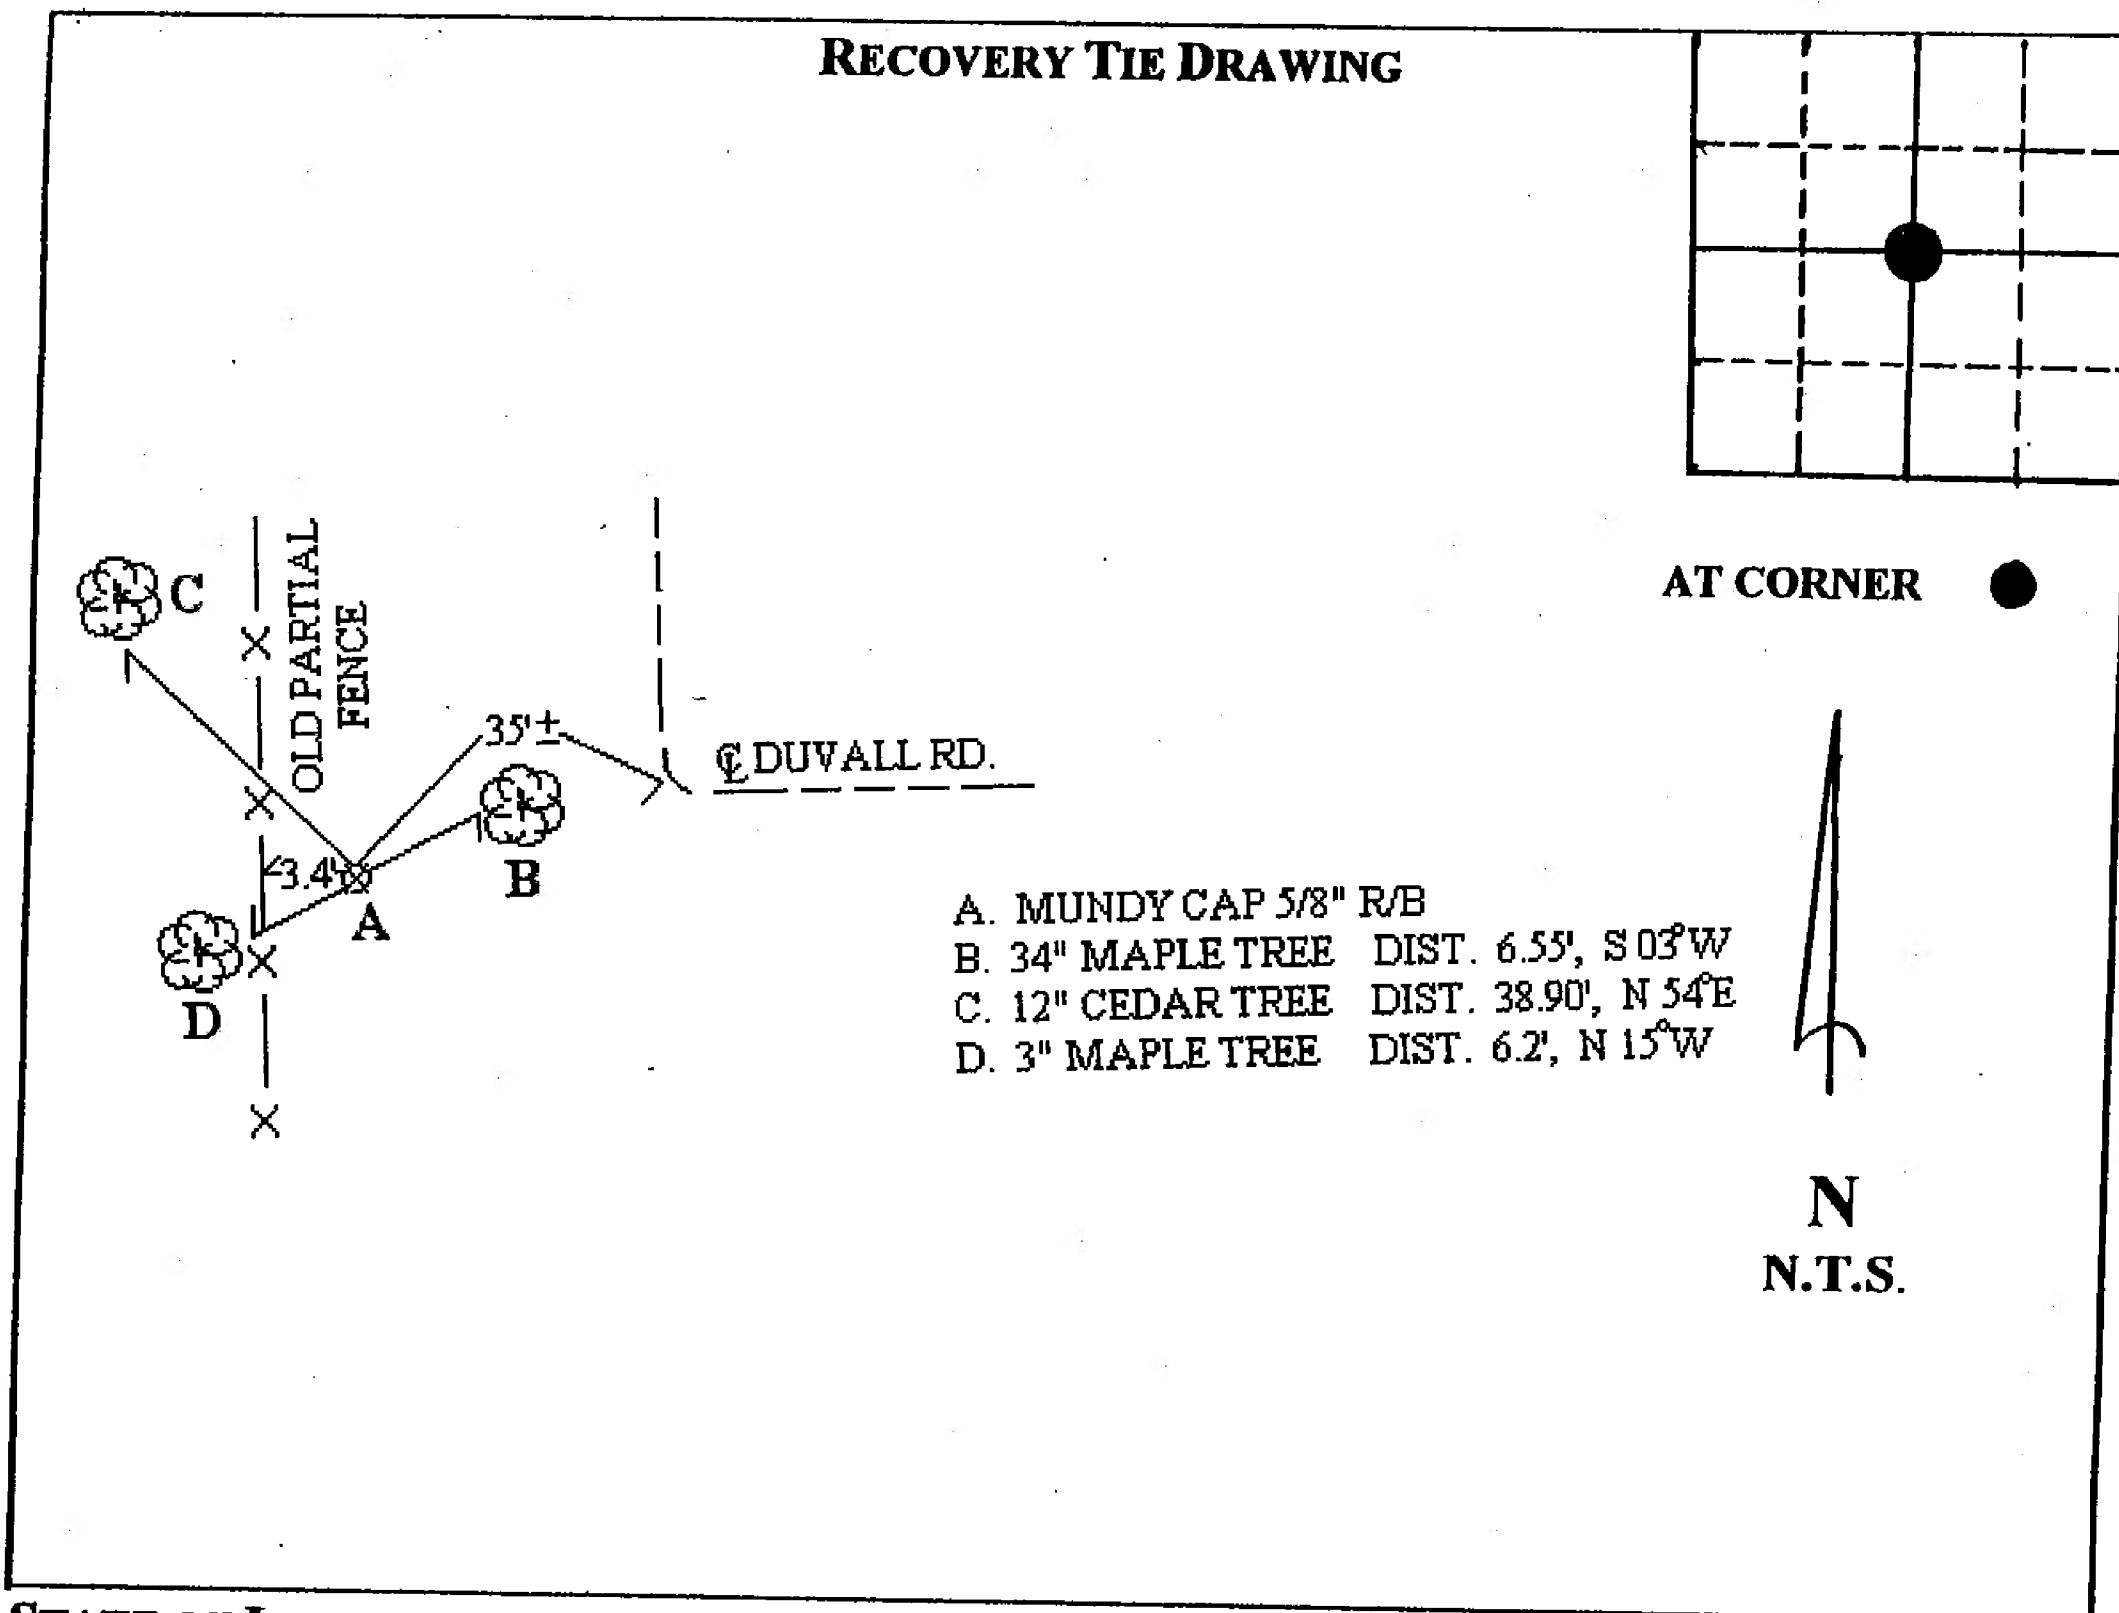SECTION 34, TOWNSHIP 8 NORTH, RANGE 2 WESTMONUMENT DESCRIPTION & REMARKS: 5/8" REBAR WITH MUNDY CAP MARKING  
THE SE CORNER OF THE NW 1/4 OF SECTION 34.**RECOVERY TIE DRAWING**

STATE OF INDIANA

COUNTY OF MONROE

I, STEVEN V. FARKAS, HEREBY CERTIFY THAT THIS DOCUMENT WAS  
PREPARED UNDER MY DIRECTION IN ACCORDANCE WITH THE PROVISIONS OF SECTION  
17-3-64-4 THROUGH 17-3-64-8 OF THE INDIANA CODE, BEING ACTS OF 1965, CHAPTER 319;  
AND THE ABOVE DATA IS GIVEN UNDER MY HAND AND SEAL  
THIS \_\_\_\_\_ DAY OF \_\_\_\_\_, 200\_\_ A.D.

INDIANA REGISTERED LAND SURVEYOR No. \_\_\_\_\_ OR

UNITED STATES GOVERNMENT AGENCY

TITLE \_\_\_\_\_

FIELD BOOK: \_\_\_\_\_

PAGE: \_\_\_\_\_

DRAFT #: 120